本图凡未盖公司出图专用章均对外无效。版权所有，不得翻制，违者必究。

专 业	姓 名	日 期	专 业	姓 名	日 期
建 筑			电 气		
结 构			暖 通		
给排水					

附图一

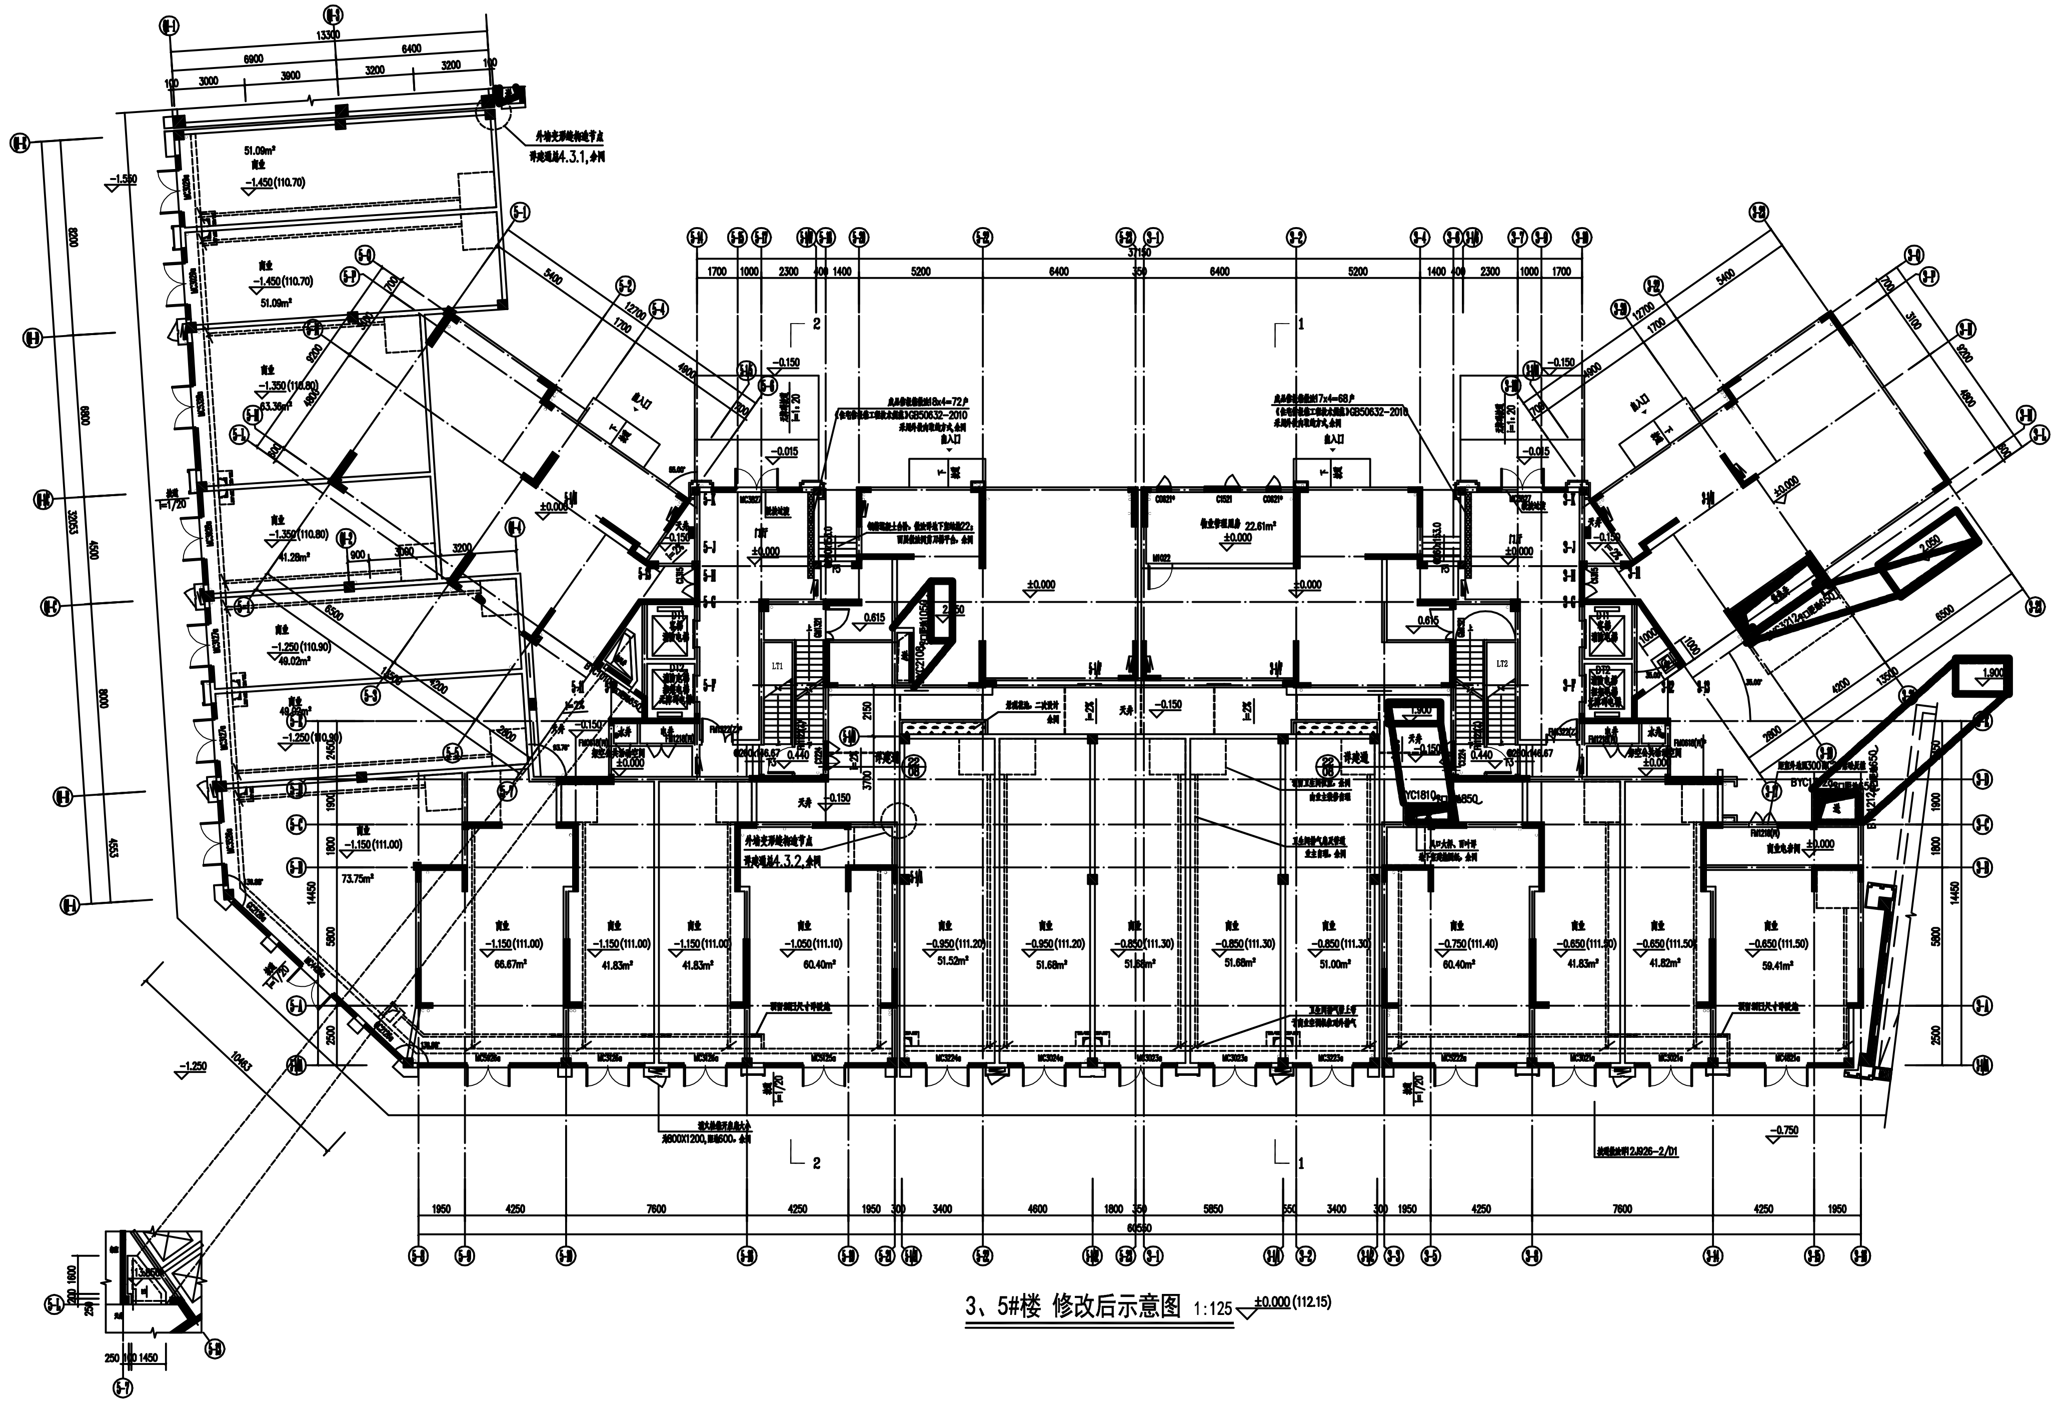

13300
6400
3900
3200
8200
6800
4500
8000
4553
30053
12700
5400
1700
4800
60550
37150
1950
4250
7600
3400
4600
1800
5850
2500
14450
5800
±0.000
−1.250
−0.750
−1.450(110.70)
−1.350(110.80)
−1.250(110.90)
−1.150(111.00)
−1.050(111.10)
−0.950(111.20)
−0.850(111.30)
−0.750(111.40)
−0.650(111.50)
51.09m²
41.28m²
73.75m²
66.67m²
41.83m²
60.40m²
51.52m²
51.68m²
51.00m²
59.41m²
22.61m²
LT1
LT2
YC1810

3、5#楼 修改后示意图 1:125 ±0.000(112.15)

中简设计集团
ZHONG JIAN DESIGN GROUP

博亚(福建)建筑设计有限公司
Boya (Fujian) Architectural Design Co.,LTD
国家工程设计甲级 证书号:A135010893
国家规划设计乙级 证书号:[闽]城规编第(132013)
国家市政行业、风景园林设计乙级 证书号:A235010890
地 址:福建省泉州市华园南路61号博亚大厦
Address:Boya building,No.61,Huayuan South Road
QuanZhou,Fujian

备注
1、本设计图纸须经当地主管及相关部门审批通过后、施工图审查机构审查批准后，方可用于施工。
2、本设计图纸内容受国家法律保护，违者必究！
REMARKS
1.Before being used for construction purpose, the design drawings shall be approved by local competent and relevant departments,and construtíon drawings reviewed by authority.
2.The design drawings are protected by the State laws,all rights reserved.

版 本 号 REVISION No.	升版日期 DATE	升版原因 CAUSE

施工图审查批准单位
CONSTRUCTION DRAWINGS REVIEW APPROVAL UNIT

施工图审查批准书证号
CONSTRUCTION DRAWINGS REVIEW APPROVAL DOCUMENTS NUMBER

图纸专用章
PROJECT SEAL

注册执业章
REGISTERED SEAL

注册执业章
REGISTERED SEAL

工程名称 PROJECT NAME	中骏·御[illegible]湾一期
子项名称 SUB-PROJECT NAME	3#5#5-楼#
建设单位 CLIENT	泉州骏[illegible]房地产开发有限公司

审 定 AUTHORIZED		
工程负责人 PROJECT CAPTAIN	李斌	
工程负责人协理 ASSISTANT PROJECT DIRECTOR	郑启荣	
专 业 负 责 CHIEF	李斌	
审 核 AUDITING	江斌斌	
校 对 CHECK	郭朝晖	
设 计 DESIGN	何伟东	
制 图 DRAWN	何伟东	

图 名 DRAWING TITLE
附?九

工程编号 PROJECT No.	A20201205-2		
图 别 TYPE	建施	图 号 No.	09

本图升版后，以最高版本为准。